TITLE: MAIN SINGLE LINE DIAGRAM (SHEET 1/2)

DWG NO TCE-10106A-4000-AU-40301

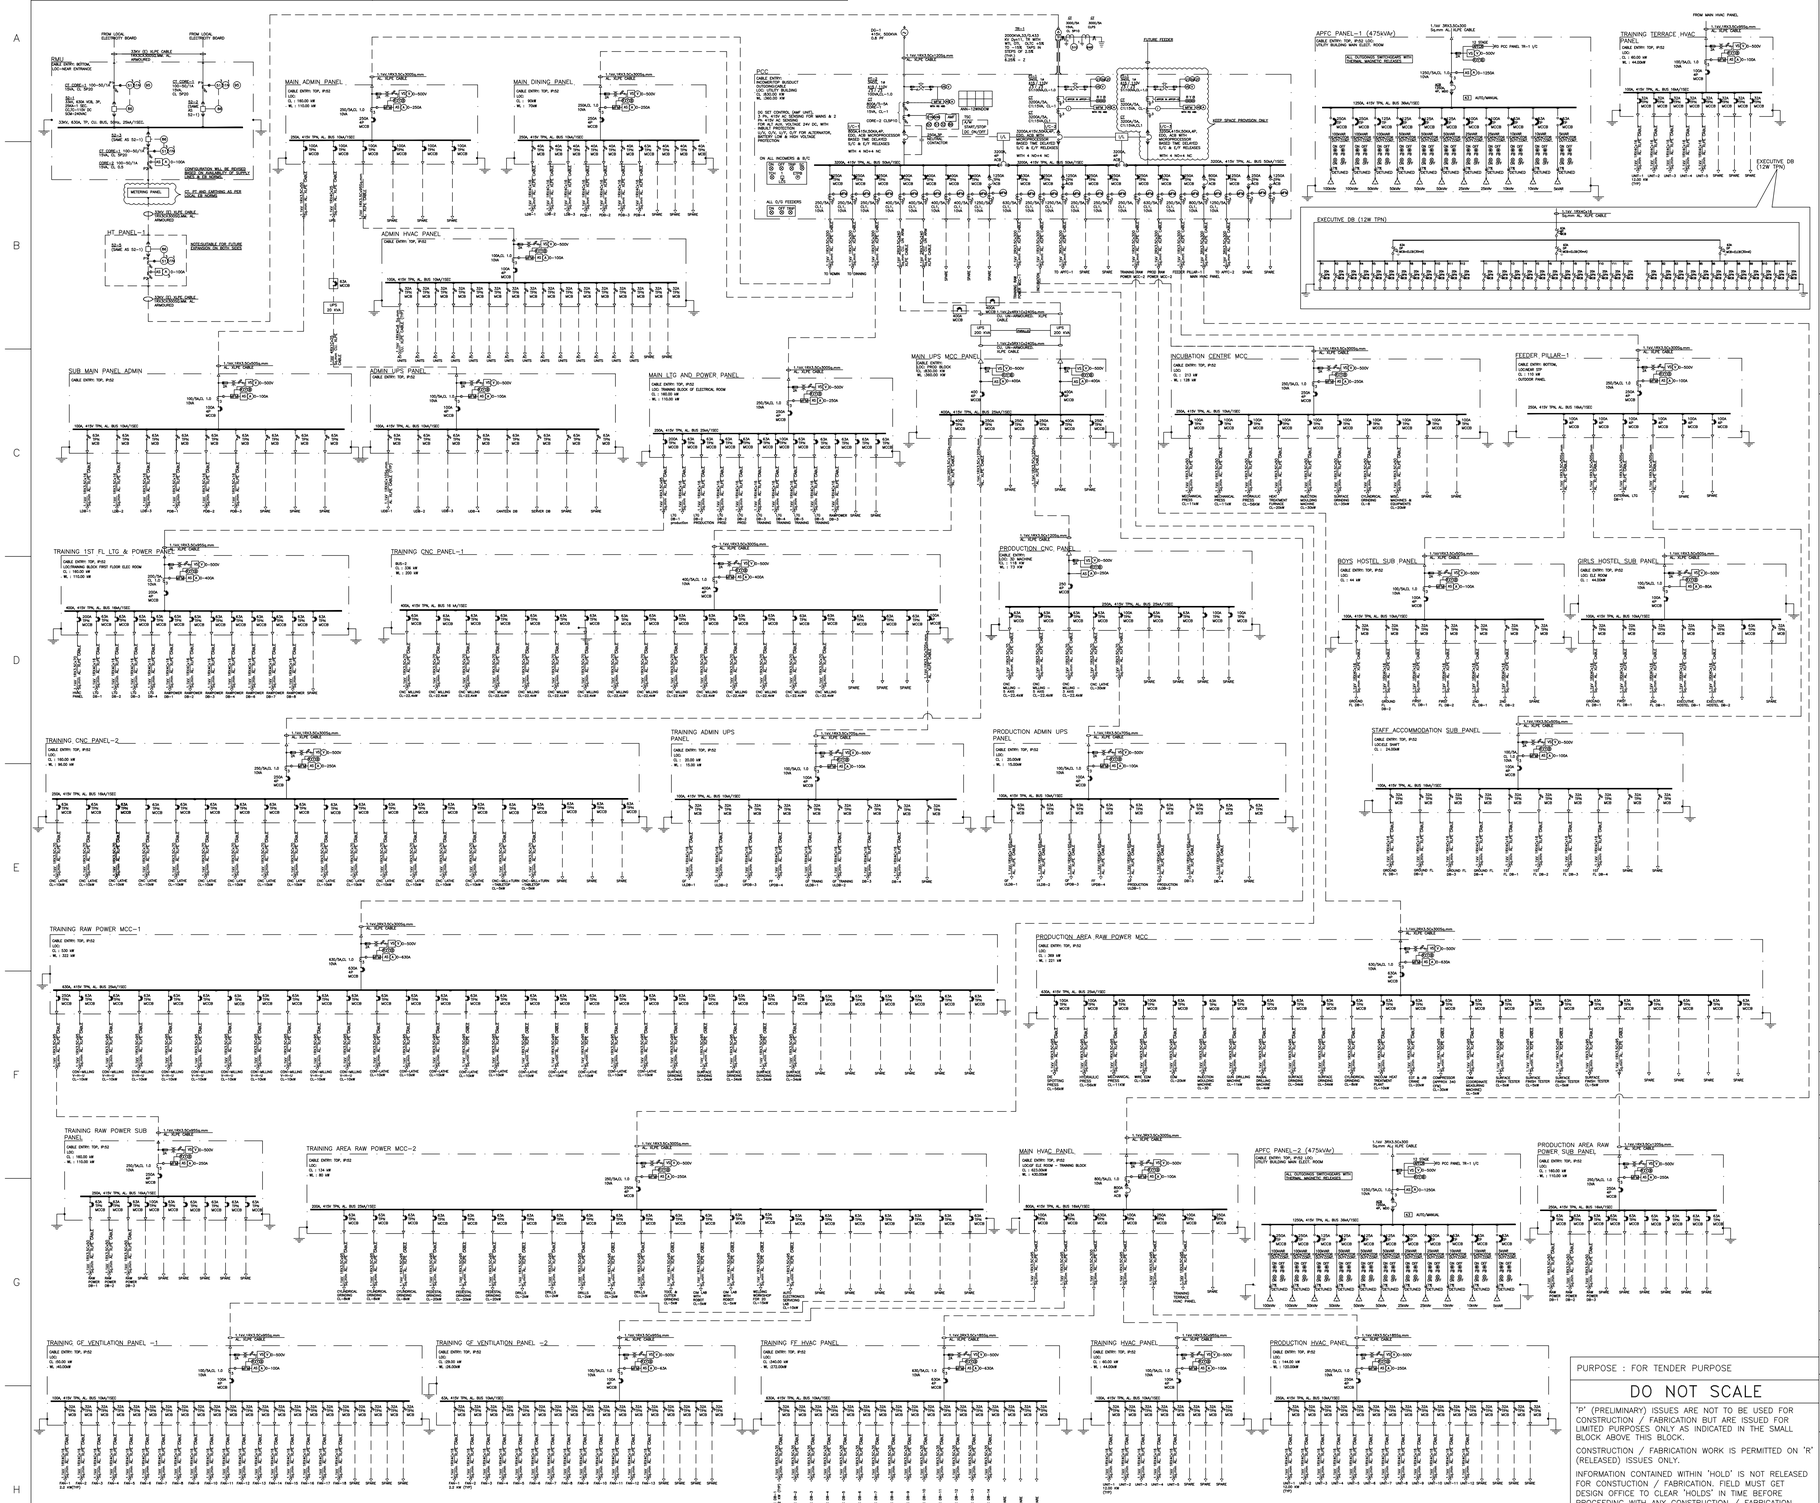

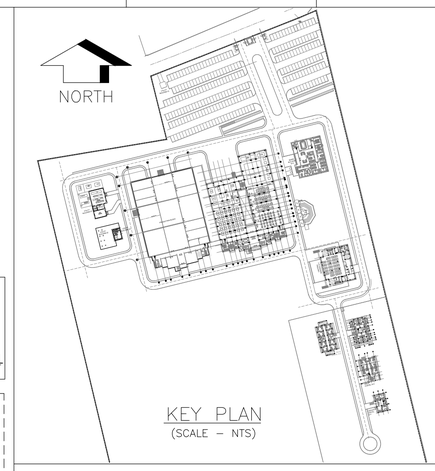

ENGINEERING REFERENCE DRAWINGS:–

NIL

CONSTRUCTION REFERENCE DRAWING:–

NIL

	SIGN.													
	INITIALS													
	REVISIONS													
	SIGN.													
	INITIALS													
	REVISIONS													
	SIGN.													
	INITIALS													
	REVISIONS													
	SIGN.													
	INITIALS													
	REVISIONS													
	SIGN.													
	INITIALS													
	REVISIONS													
P1	SIGN.													
	INITIALS	SBP	SER	PD										27-06-2016
	REVISIONS	EXECUTIVE BLOCK DB DETAILS AND INCOMER RATING UPDATED.												
P0	SIGN.													
	INITIALS	SBP	SER	PD										31-03-2016
ISSUE		DRN	DSN	CHD	CV	EL	IC	ME	CLEARED			PE/PM	APPD	DATE

PURPOSE : FOR TENDER PURPOSE

DO NOT SCALE

'P' (PRELIMINARY) ISSUES ARE NOT TO BE USED FOR CONSTRUCTION / FABRICATION BUT ARE ISSUED FOR LIMITED PURPOSES ONLY AS INDICATED IN THE SMALL BLOCK ABOVE THIS BLOCK.

CONSTRUCTION / FABRICATION WORK IS PERMITTED ON 'R' (RELEASED) ISSUES ONLY.

INFORMATION CONTAINED WITHIN 'HOLD' IS NOT RELEASED FOR CONSTUCTION / FABRICATION. FIELD MUST GET DESIGN OFFICE TO CLEAR 'HOLDS' IN TIME BEFORE PROCEEDING WITH ANY CONSTRUCTION / FABRICATION WORK RELATED TO 'HOLDS'.

Proprietary rights of the information contained herein belong to TCE. This information is intended to be used for the mentioned purpose/project only. In case of misuse of information and any claim arising thereof, cost and consequence will be on the party misusing the information.

FILE NAME : 10106AEL-40301P0

OFFICE OF DEVELOPMENT COMMISSIONER (MSME),
MINISTRY OF MICRO, SMALL & MEDIUM ENTERPRISES, GOVERNMENT OF INDIA
TECHNOLOGY CENTRE AT DURG

MAIN SINGLE LINE DIAGRAM
(SHEET 1/2)

TATA CONSULTING ENGINEERS LIMITED
MUMBAI

SCALE : AS SHOWN
DC & DISC: DEL-EL
DWG NO TCE-10106A-4000-AU-40301
ISSUE P1
SIZE-A1

FILE NAME: F-091-Rev-R0.dwg

TCE FORM NO. 091 R0